FIRST FLOOR

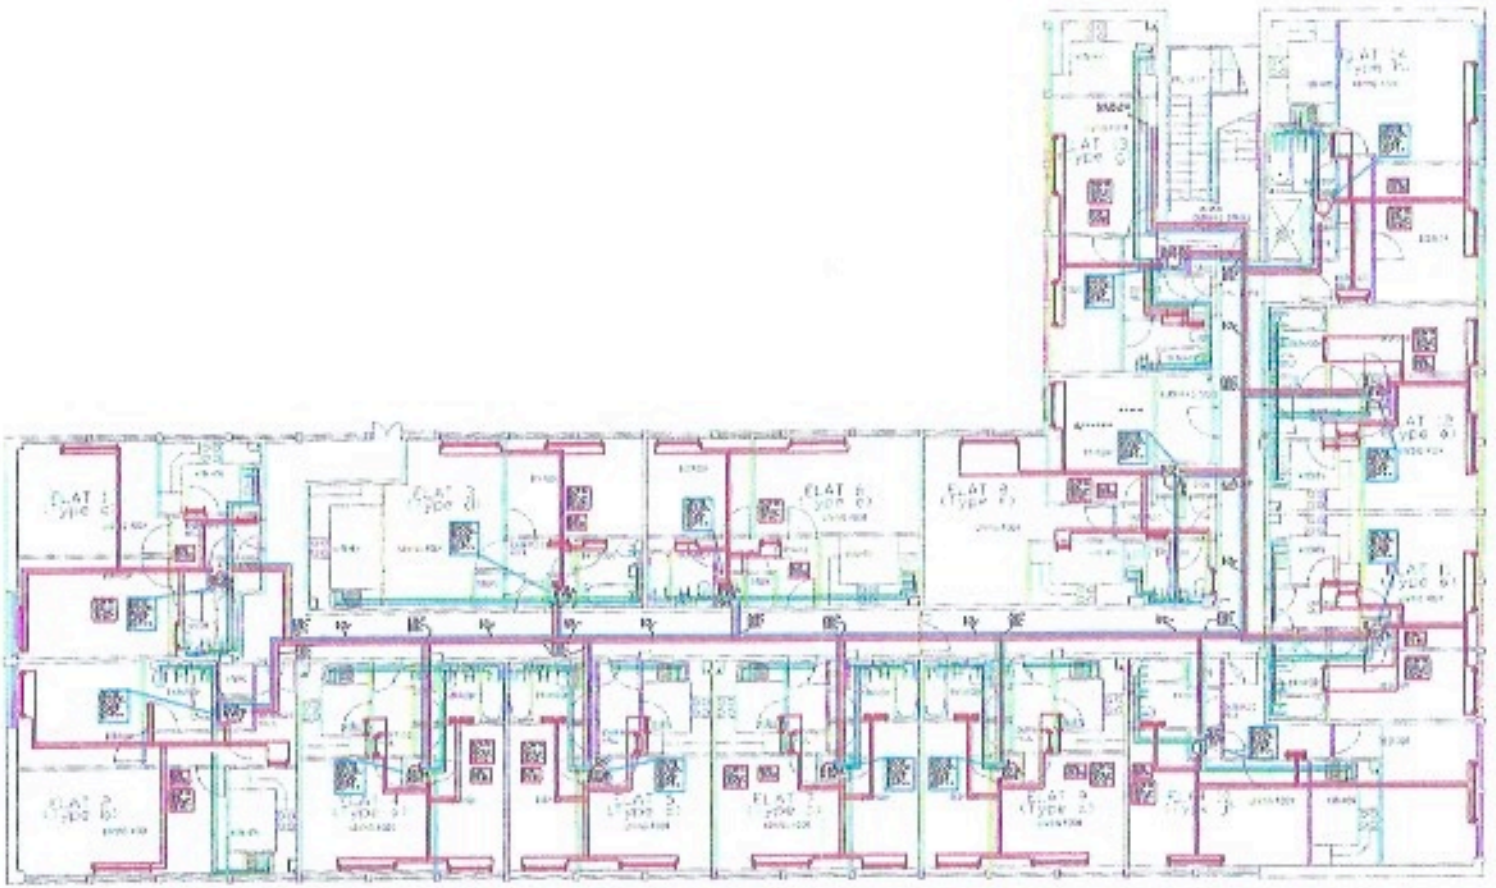

TYPICAL FIRST FLOOR FLAT LAYOUT

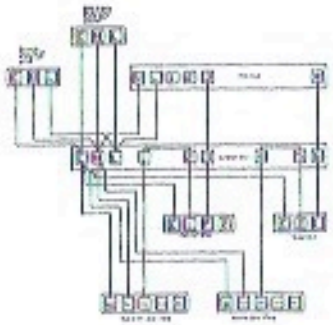

HEATING CONTROL ELECTRICAL SCHEMATIC

FIRST FLOOR

AS FITTED

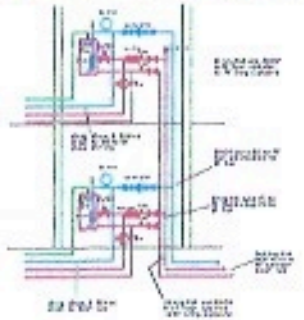

SCHEMATIC PIPEWORK LAYOUT TO TYPICAL FLAT

SECOND FLOOR

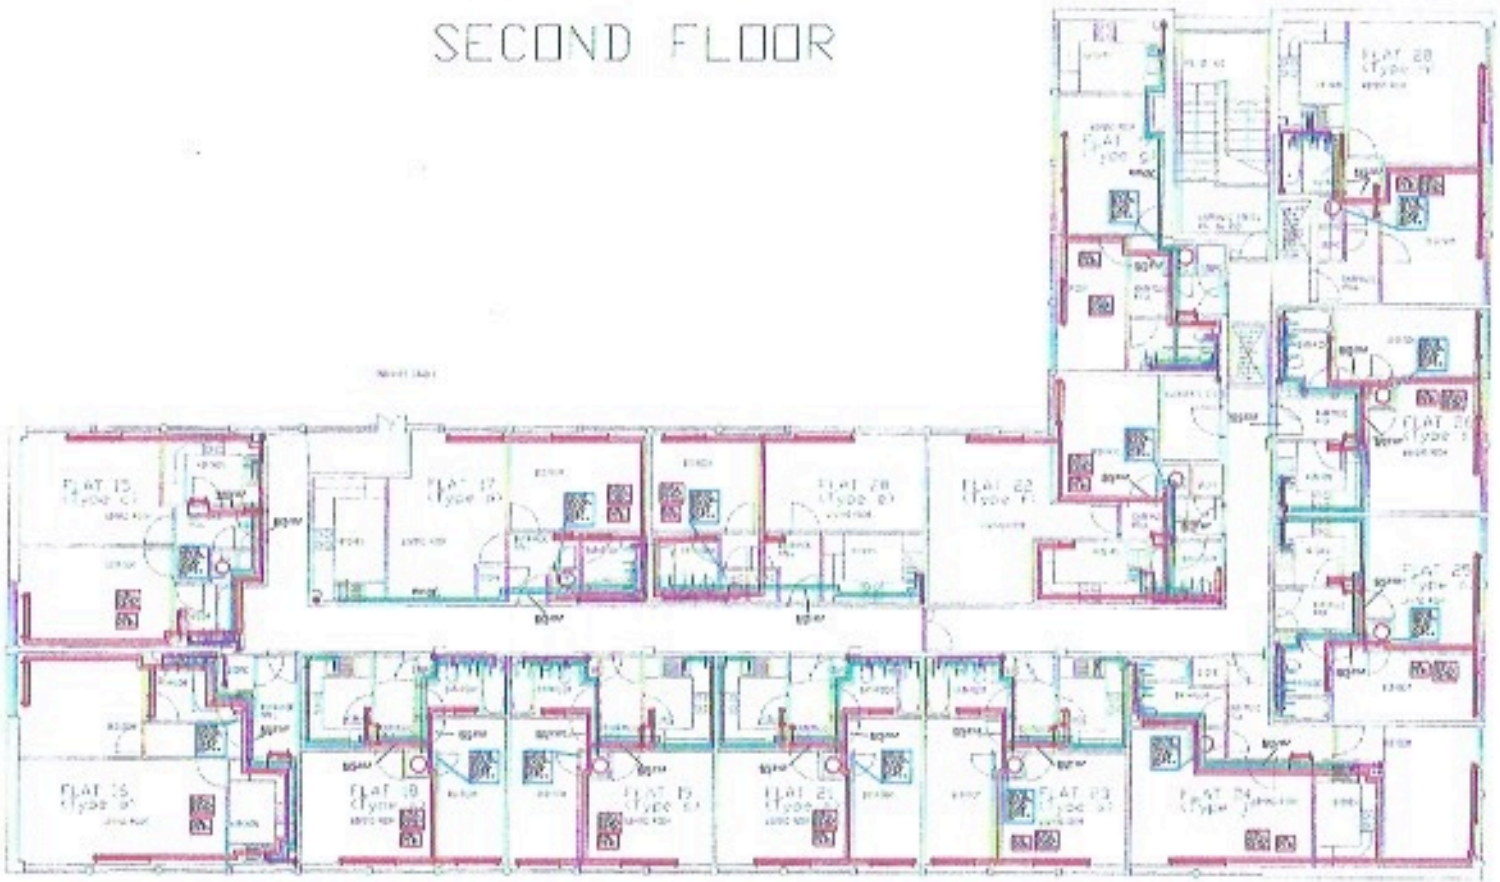

KEY

TYPICAL SECOND FLOOR FLAT LAYOUT

AS FITTED