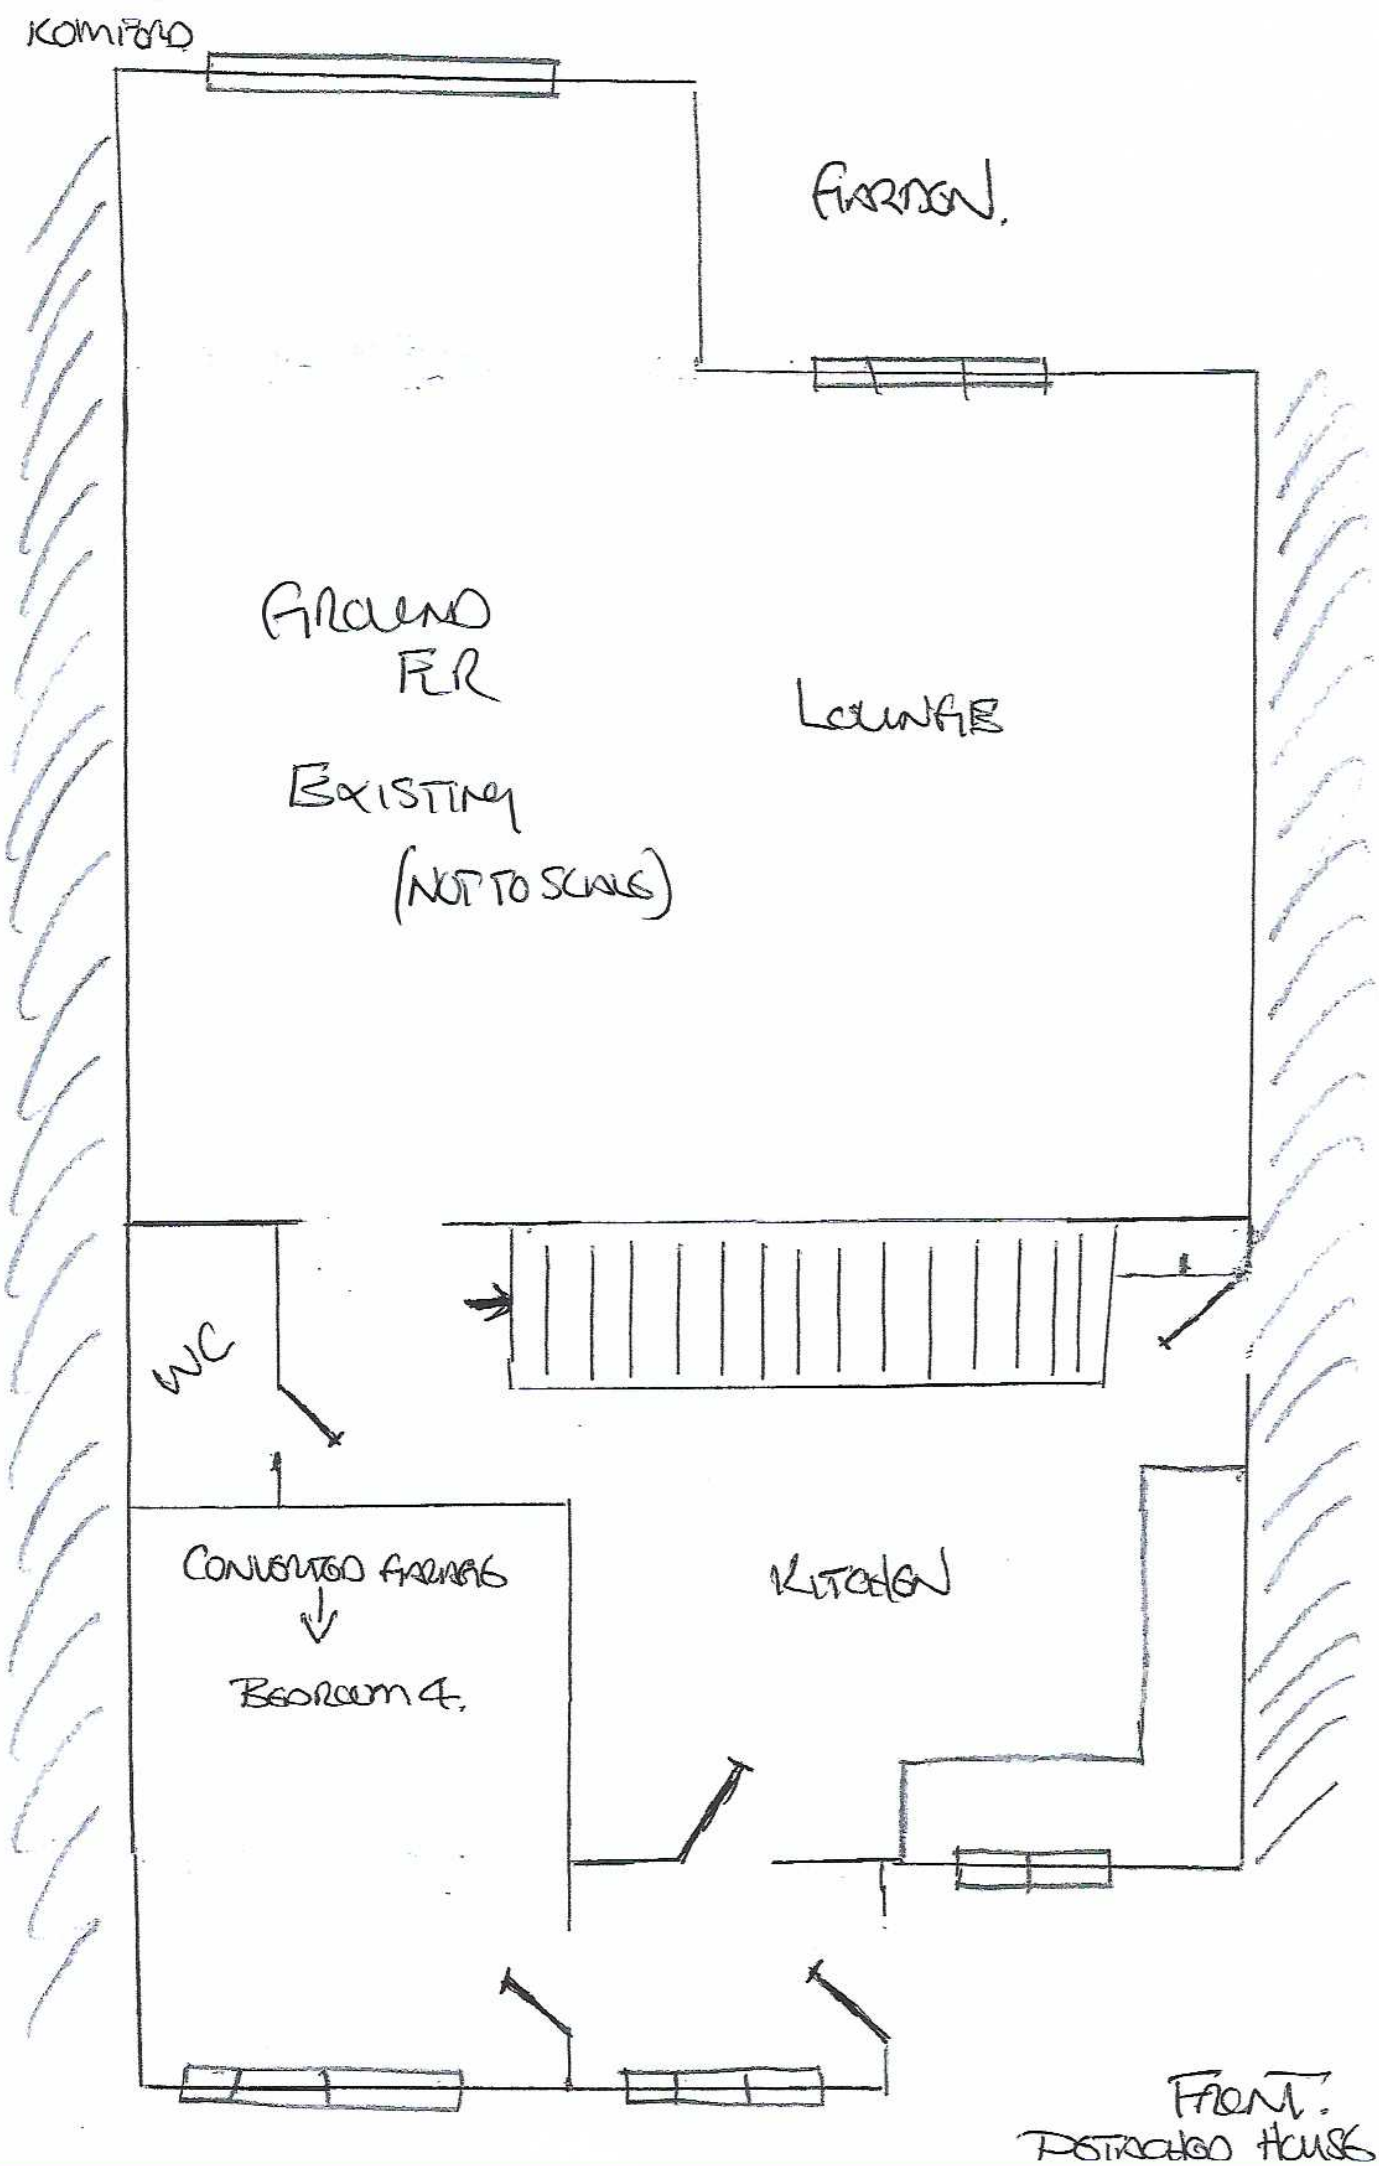
KOMFORD
GARDEN.
GROUND FLR
EXISTING
(NOT TO SCALE)
LOUNGE
WC
CONVERTED GARAGE
BEDROOM 4.
KITCHEN
FRONT.
DETACHED HOUSE

1 ST FLOOR
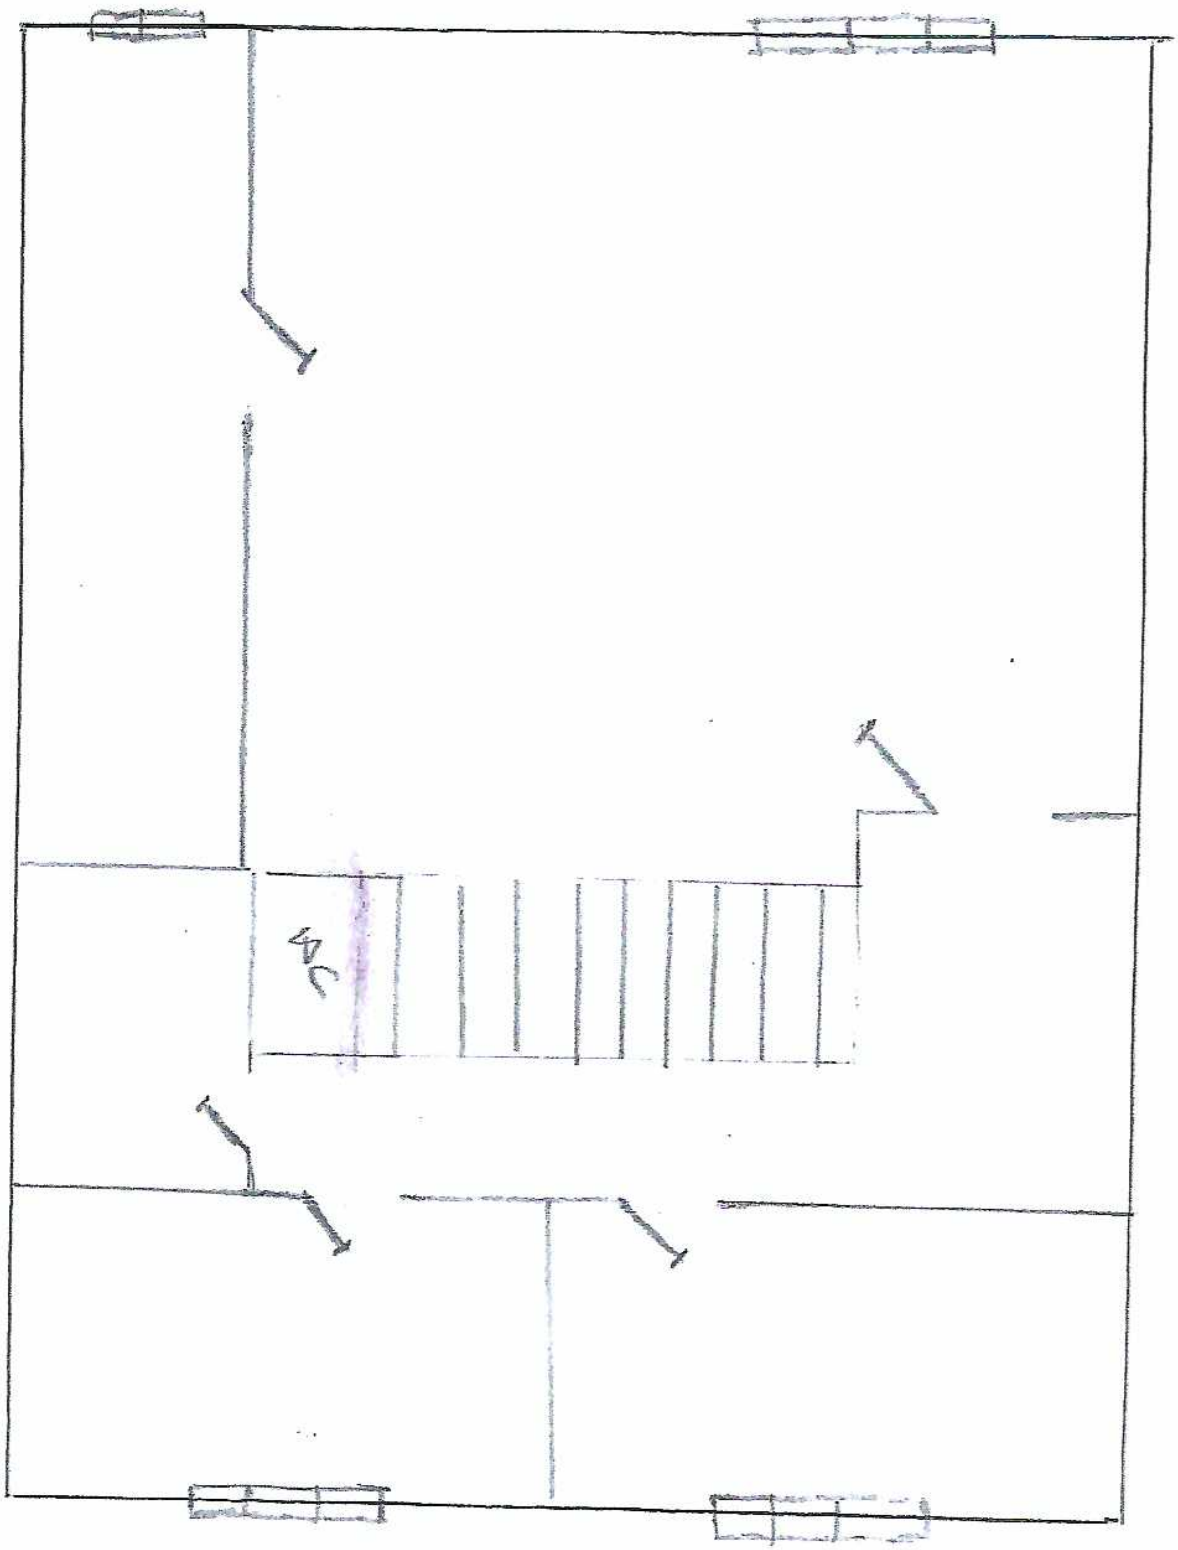
EXISTING.